1. OPERABLE PARTITION
2. 1/4" TEMPERED GLAZING IN H.M. FRAME

KEYED WORK NOTES

NO SCALE | Ref'd From sheet# 16

A. GENERAL FLOOR PLAN / PARTITION NOTES AND PARTITION TYPES APPLY TO ALL FLOOR PLANS AND ENLARGED FLOOR PLANS INCLUDED WITHIN THIS DOCUMENT SET.

B. SEE SHEET T01 FOR PARTITION TYPES LEGEND.

C. ALL NEW PARTITIONS SHALL BE PARTITION TYPE M5-1 UNLESS OTHERWISE NOTED.

D. ALL INTERIOR PARTITION DIMENSIONS ARE TO FRAMING, UNLESS OTHERWISE NOTED.

E. MAINTAIN INTEGRITY OF ALL FIRERATED PARTITIONS. REFER TO REFLECTED CEILING PLANS FOR FIRERATED PARTITION LOCATIONS.

F. SEE FLOOR PLANS AND WALL REINFORCEMENT DETAIL SHEET FOR WALL REINFORCEMENT TO BE PROVIDED AT OWNER SUPPLIED AND INSTALLED SYSTEMS FURNITURE. IN ADDITION, THE CONTRACTOR SHALL FURNISH AND INSTALL WALL REINFORCING FOR INSTALLATION OF CASEWORK, TOILET ACCESSORIES, HANDRAILS, ETC.

G. PROVIDE ACOUSTICAL GASKETS AT FLOOR TRACKS OF ALL NEW PARTITIONS. ACOUSTICALLY ATTENUATE ALL BOXES, REGISTERS, AND OTHER PENETRATIONS, ETC. LOCATED WITHIN OR THROUGH NEW PARTITIONS TO MAINTAIN WALL SOUND RATINGS.

H. THE CONTRACTOR SHALL FIELD VERIFY ALL DIMENSIONS AND EXISTING CONDITIONS PRIOR TO BEGINNING WORK OR SUPPLYING MATERIALS OR COMPONENTS. LAYOUT ALL WALLS PRIOR TO COMMENCEMENT OF FRAMING AND NOTIFY ARCHITECT FOR DISPOSITION OF MAJOR DIMENSIONAL CONFLICTS.

GENERAL FLOOR PLAN/PARTITION NOTES

NO SCALE | Ref'd From sheet# 15

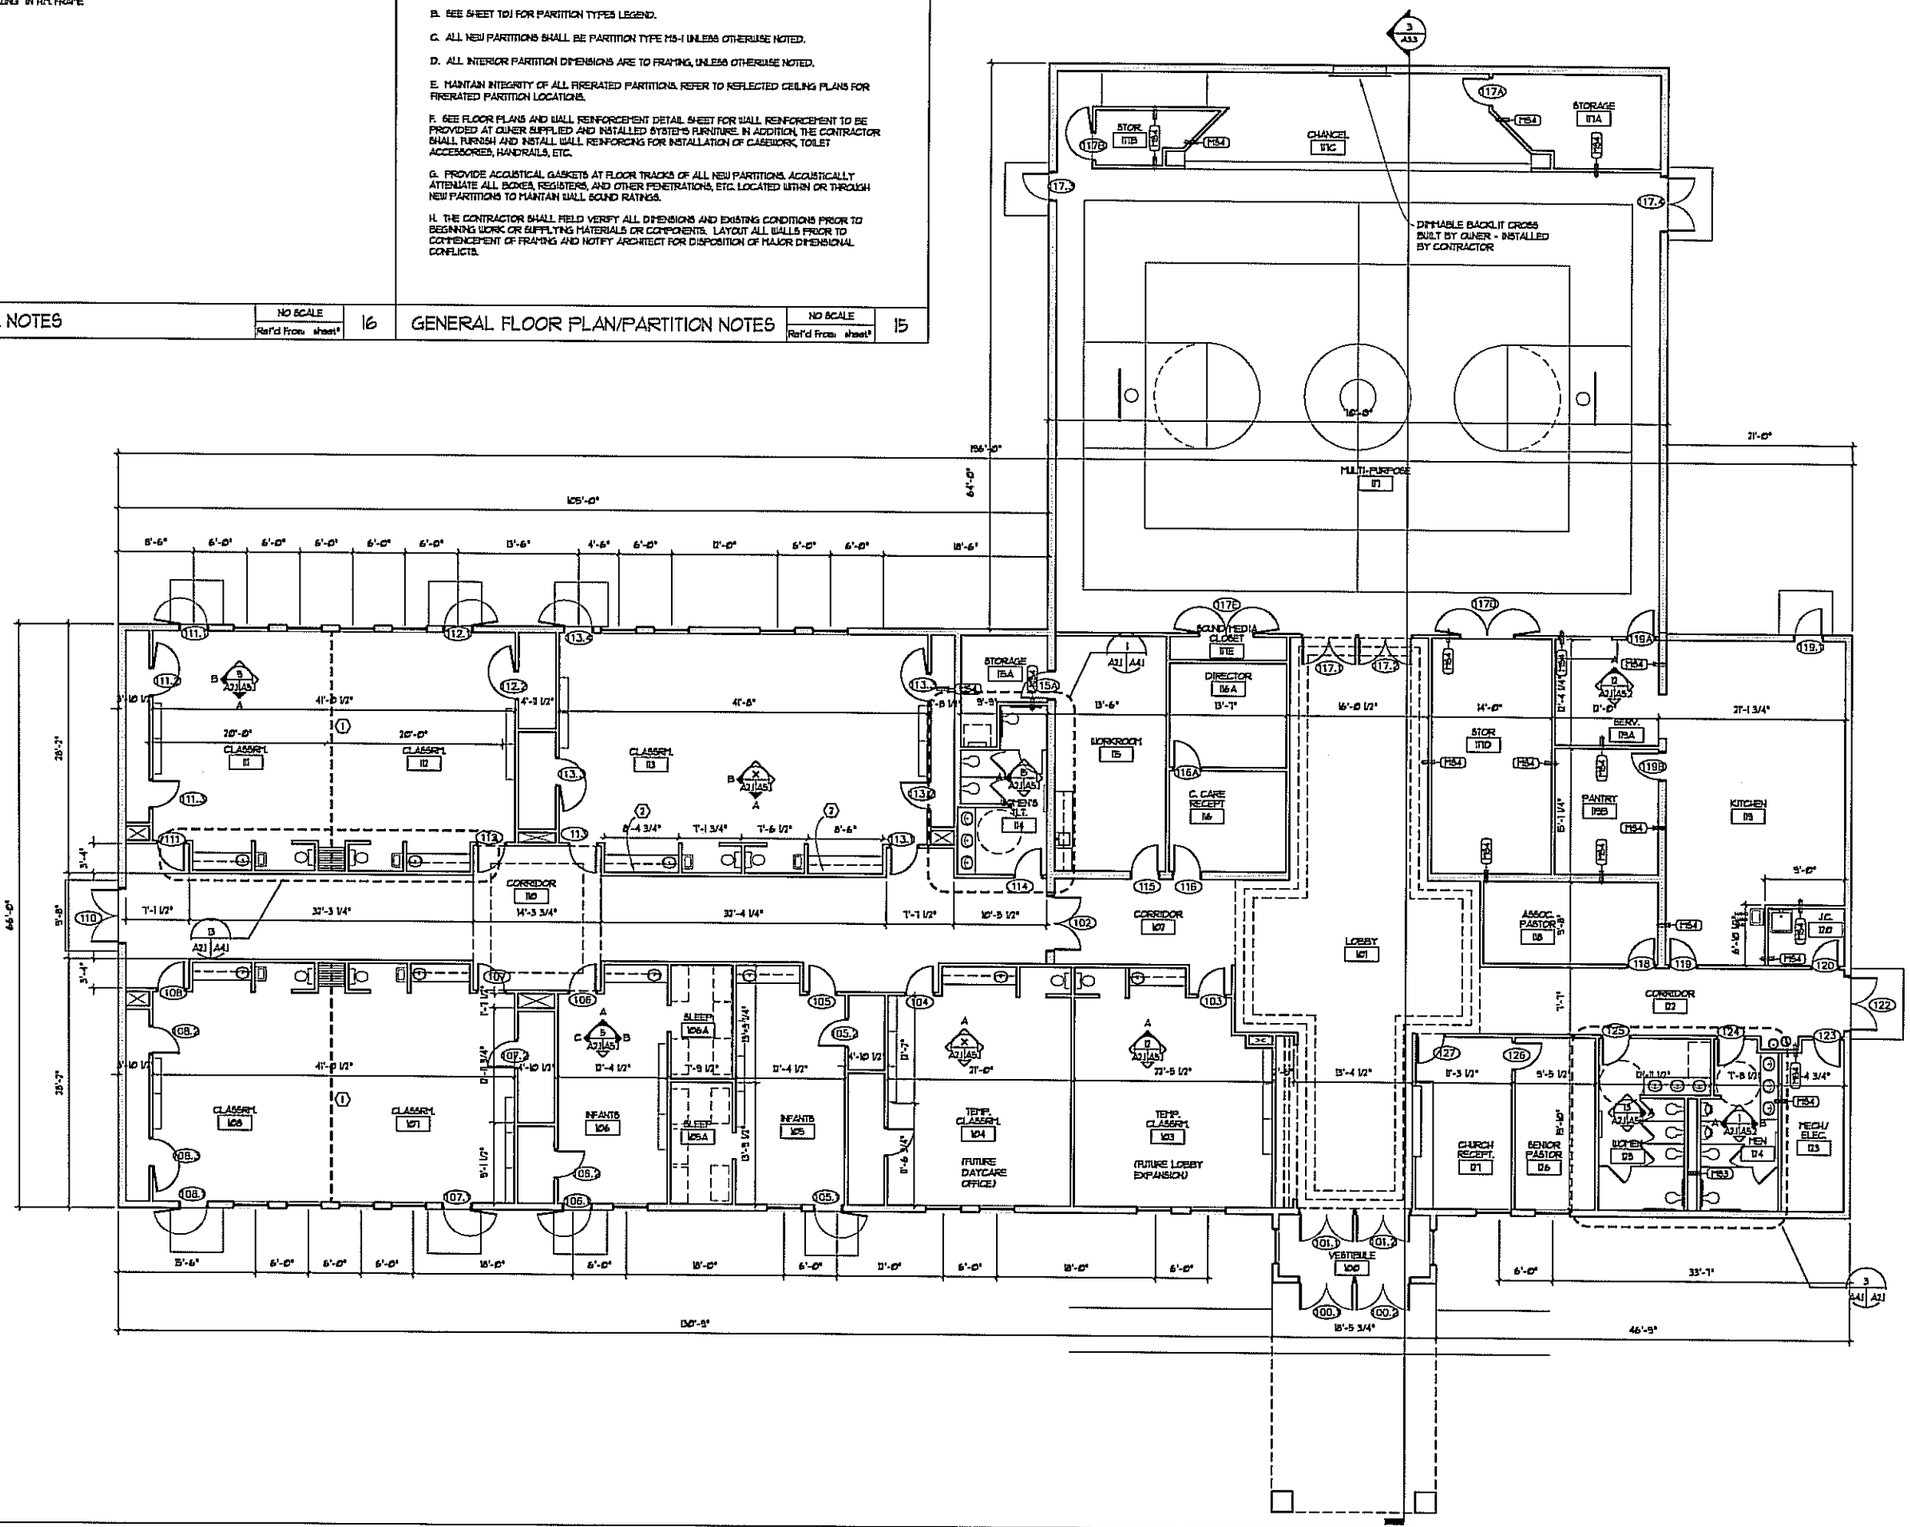

FLOOR PLAN

scale: 1/8" = 1'-0"
Ref'd From: sheet# 1

FLOOR PLAN LEGEND

- EXISTING PARTITION
- NEW PARTITION
- RM NAME / RM # — NEW ROOM TAG
- DOOR TAG
- NEW DOOR
- PT# — PARTITION TYPE - SEE PARTITION TYPES LEGEND SHEET
- EQUIPMENT BY OWNER SHOWN FOR REFERENCE ONLY, N.I.C.
- FEC — FIRE EXTINGUISHER/ CABINET

PROJECT NUMBER: 03070

ISSUE
REV. 8/02/04
REV. 7/15/04
REV.
REV.
DATE CHKD.

NOT FOR CONSTRUCTION

HEART OF THE SHEPHERD
LUTHERAN CHURCH & CHILDCARE
New Childcare and Church
Howell, Michigan

Floor Plan

A3C COLLABORATIVE ARCHITECTURE
210 East Huron St.
Ann Arbor, MI 48104
734.663.1910 T
734.663.8427 F
www.a3c.com

SHEET A2.1